SR 101 Eureka South Entry Project - Preferred Alternative

Eureka , California

EXISTING CONDITIONS

SCALE: 1" = 30'-0"

SYMBOL LEGEND

EXISTING STREET LIGHT

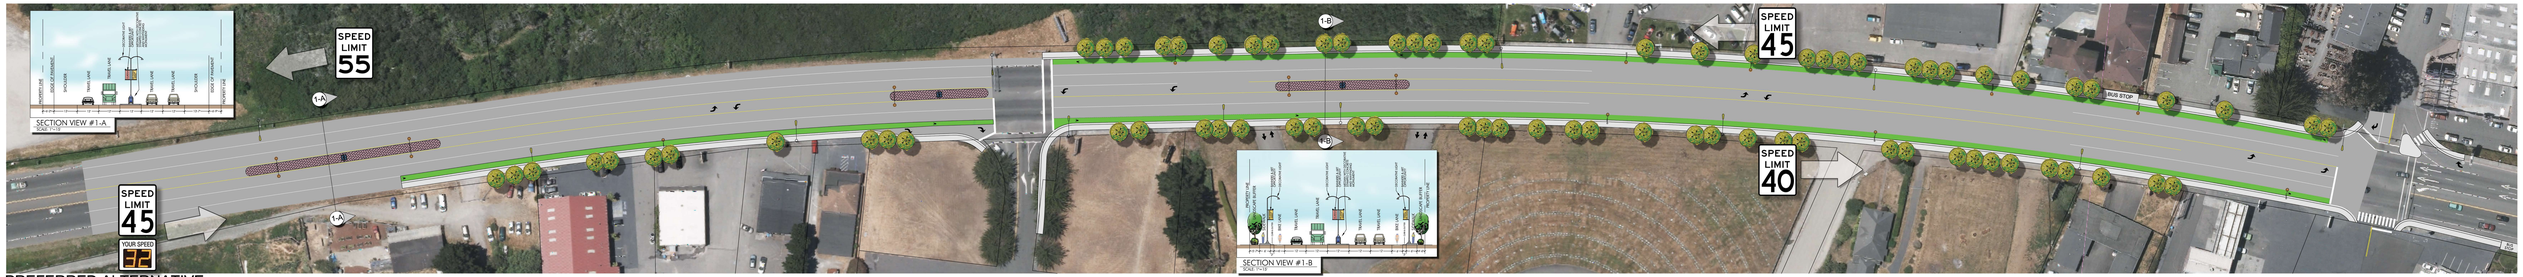

PREFERRED ALTERNATIVE

SCALE: 1" = 30'-0"

SYMBOL LEGEND

- EXISTING STREET LIGHT
- PROPOSED STREET LIGHT WITH DECORATIVE BANNER
- PROPOSED STREET TREE
  - TAN OAK
  - SHORE PINE
  - RED ALDER
  - CALIFORNIA BAY
- PROPOSED MEDIAN WITH DECORATIVE CONCRETE

SOLAR INFLUENCE

NORTH

0 30 60

SCALE: 1" = 30'-0"

Presented By:

GREEN DOT transportation solutions

TRAFFIC WORKS

gallaway ENTERPRISES innovation · science · solutions

BRIAN FIRTH LANDSCAPE ARCHITECT INC

BFLA

APRIL 21,2015